

PRAIRIE POINT METRO. DISTRICT NO. 1 MAP

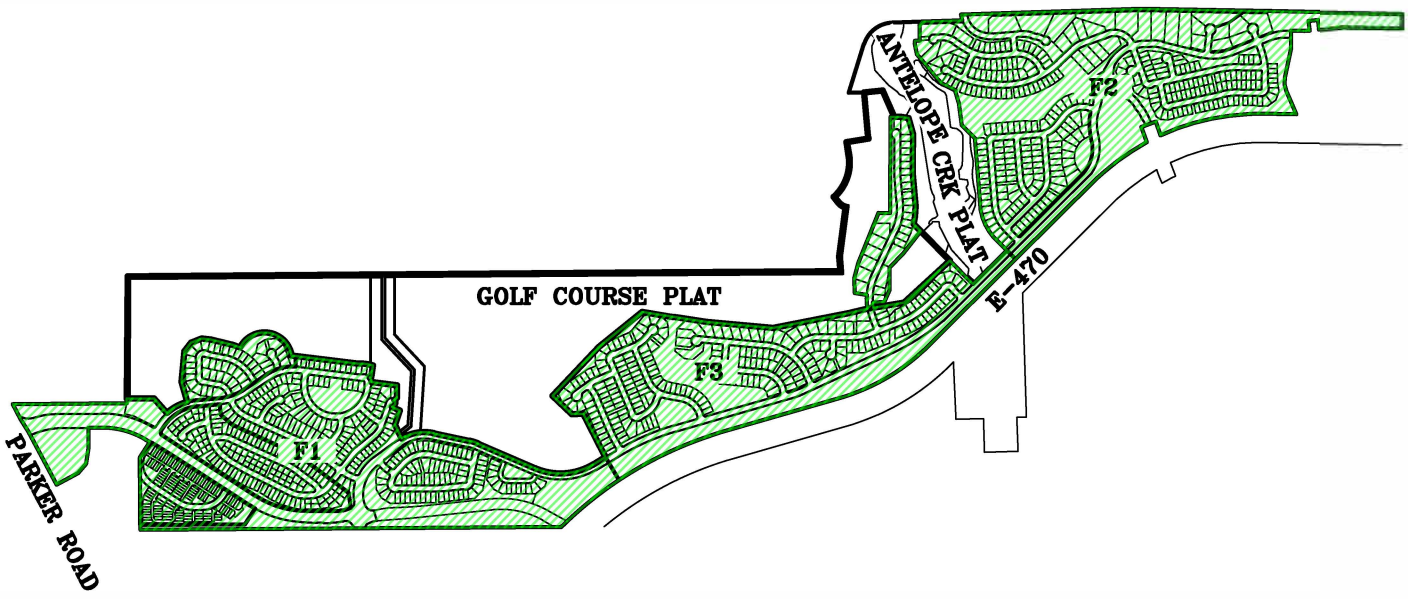

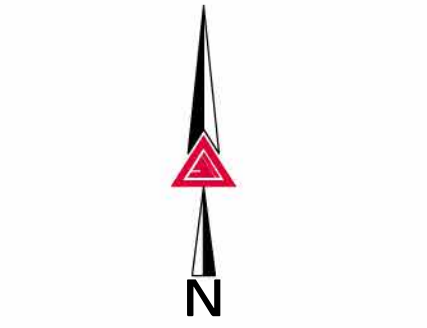

NOTE: THIS ILLUSTRATION DOES NOT REPRESENT A MONUMENTED LAND SURVEY AND IS ONLY INTENDED TO DEPICT THE ATTACHED LEGAL DESCRIPTION.

AzTEC CONSULTANTS, INC.
300 East Mineral Ave,Suite 1
Littleton, Colorado 80122
Phone: (303)713-1898
Fax: (303)713-1897
www.aztecconsultants.com

PRAIRIE POINT METRO DISTRICT NO. 1-INCLUSION
ARAPAHOE COUNTY
COLORADO

PATH: Q:\171721-01 - PRAIRIE POINT SURVEY TASKS\DWG\DISTRICT EXHIBITS\2025 NEW DISTRICT BNDYS\DISTRICT 1 AREA TO INCLUDE-2025.DWG
JOB NUMBER: 171721-01 DATE:2025/03/28 DWG: TP CHK: AKP 1 OF ? SHEETS