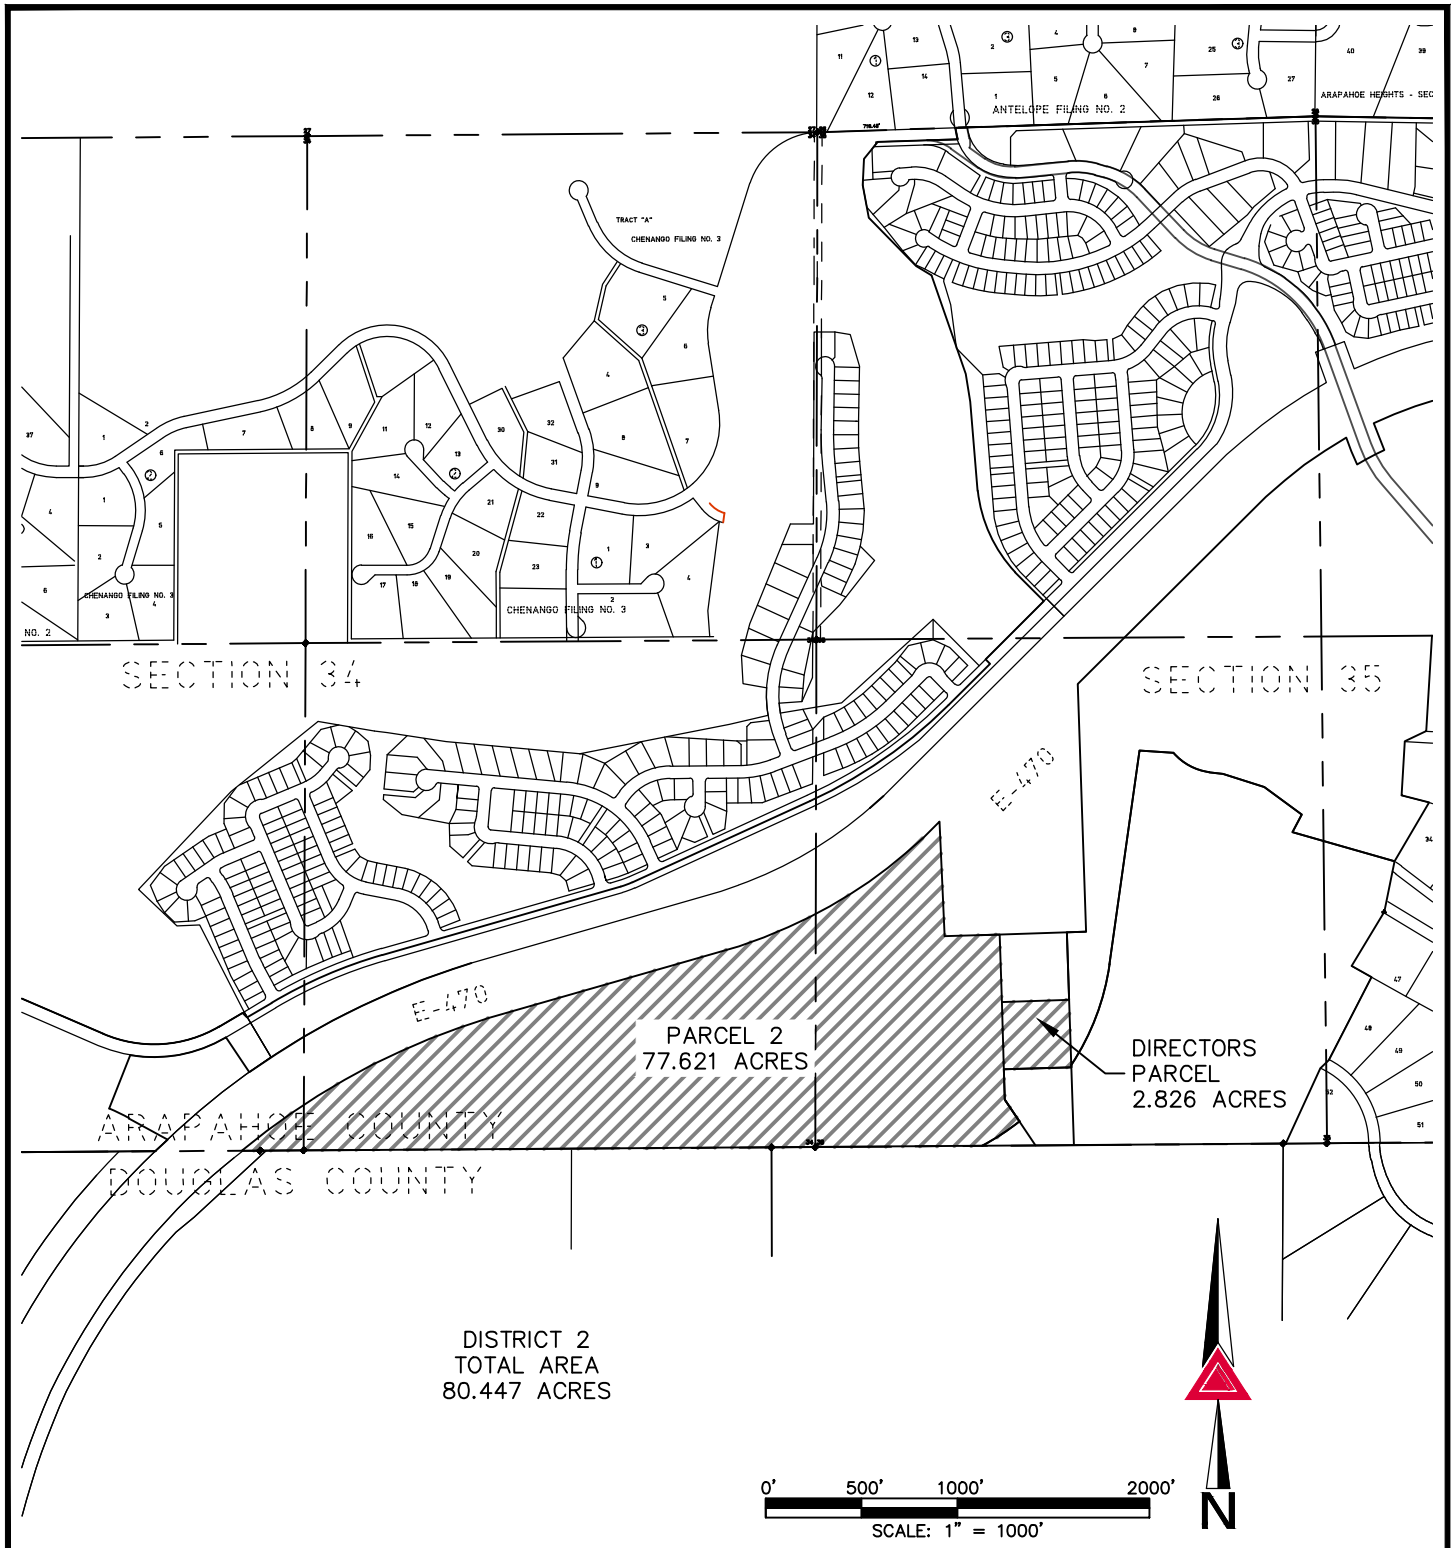


NOTE: THIS ILLUSTRATION DOES NOT REPRESENT A MONUMENTED LAND SURVEY AND IS ONLY INTENDED TO DEPICT THE ATTACHED LEGAL DESCRIPTION.

AZTEC CONSULTANTS, INC.
300 East Mineral Ave.,Suite 1
Littleton, Colorado 80122
Phone: (303)713-1898
Fax: (303)713-1897
www.aztecconsultants.com

PRAIRIE POINT METROPLITAN DISTRICT NO. 2
ARAPAHOE COUNTY
COLORADO

PATH: Q:\171721-01 - PRAIRIE POINT SURVEY TASKS\DWG\DISTRICT EXHIBITS\2025 NEW DISTRICT BNDYS\2025 DISTRICT BASE MAP.DWG
JOB NUMBER: 171721-01 DATE: 04/28/2025 DWG: TP CHK: AKP 3 OF 3 SHEETS